THE DESIGN ON THIS DRAWING REMAINS THE PROPERTY OF THE ARCHITECT COPYRIGHT RESERVED

REFER TO YUM GENERIC DRAWINGS FOR ALL SPECIFICATIONS WHICH ARE TO TAKE PREFERENCE OVER ALL OTHER SPECIFICATIONS

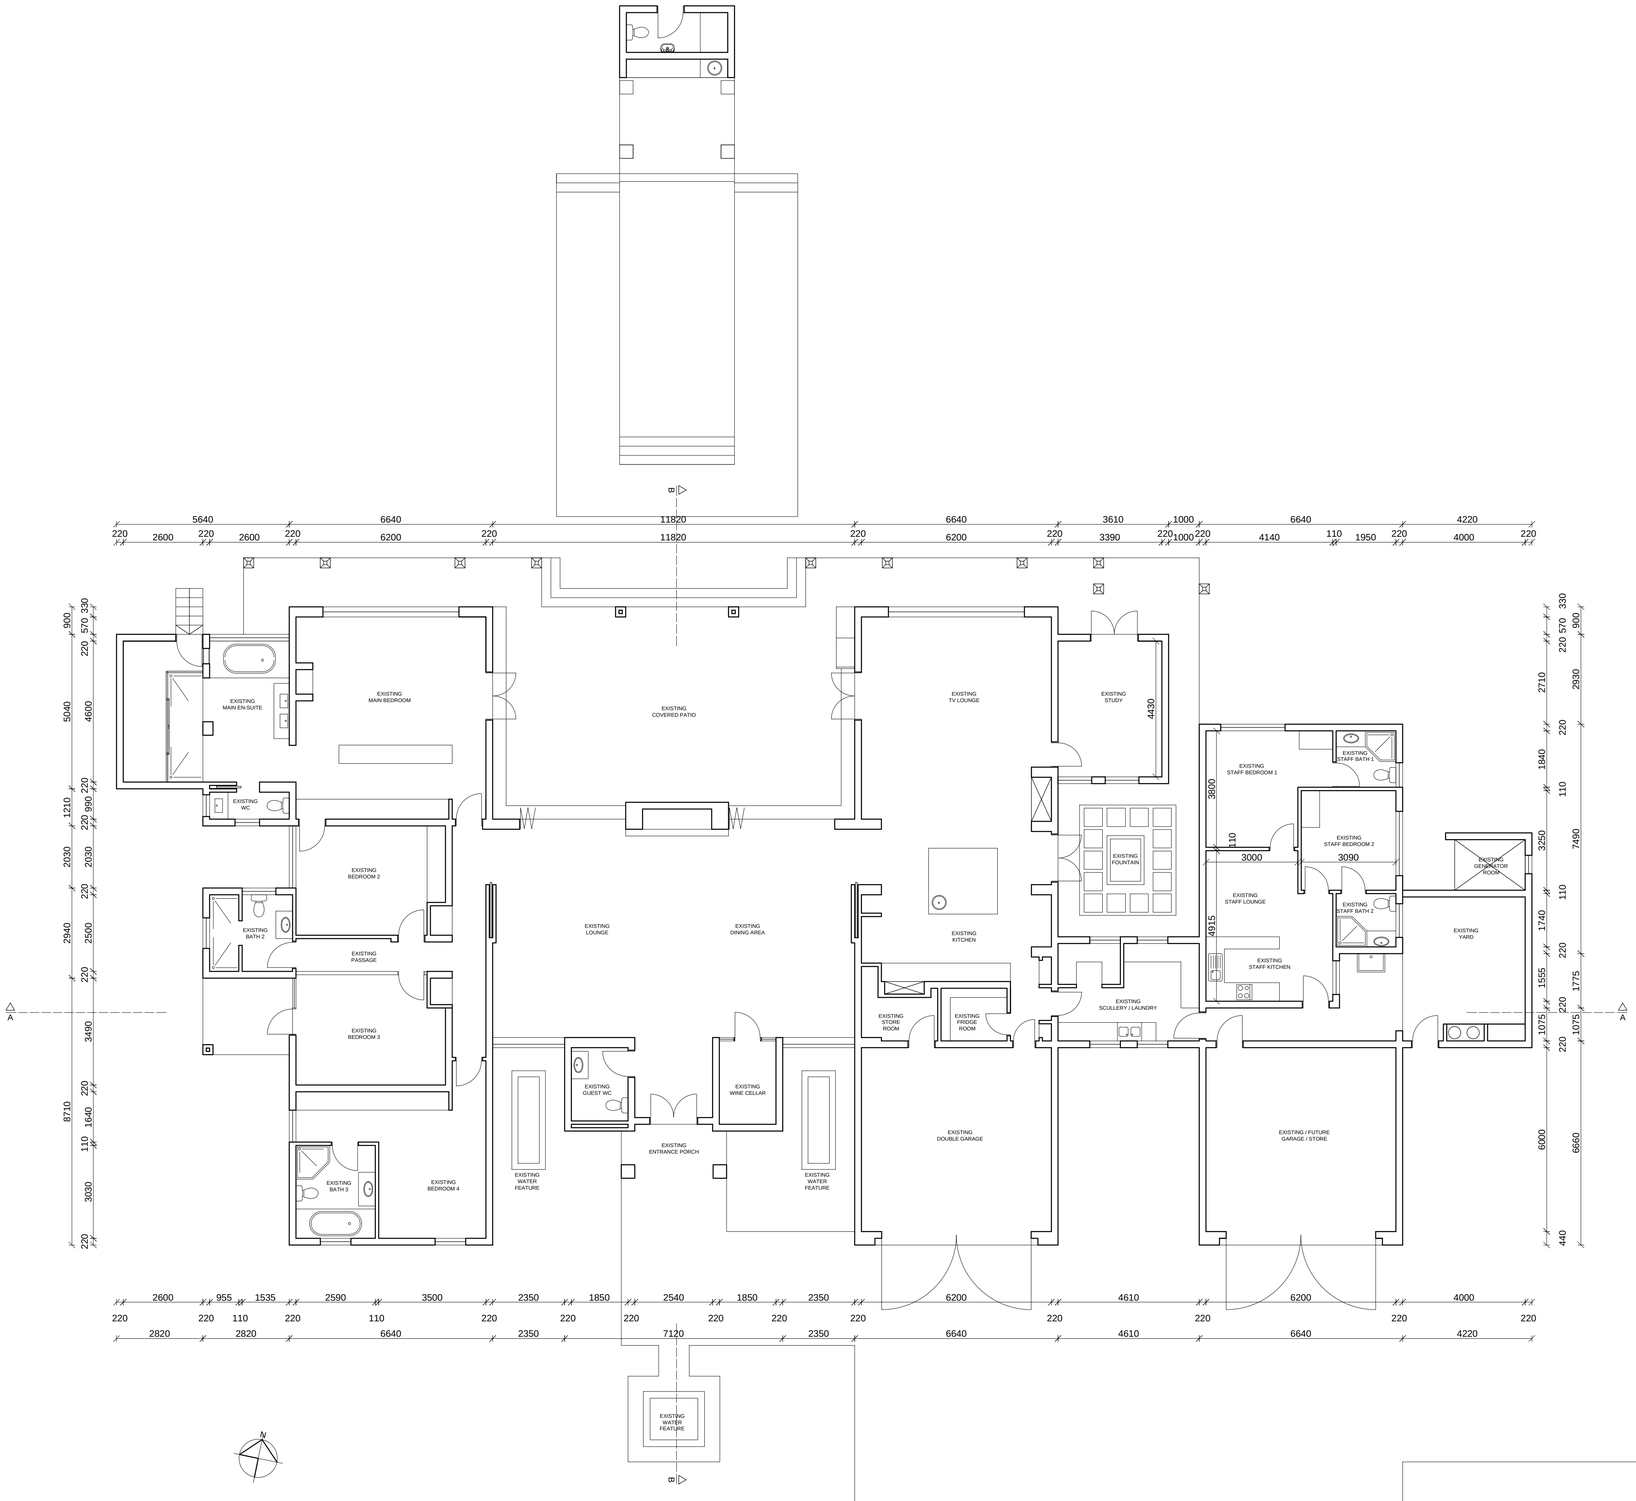

GROUND FLOOR PLAN
1:100

NO.	DATE	REVISION	BY

PROJECT ARCHITECT
MARTIN ENGELBRECHT Pr. Arch MIArch SACAP Reg. 956

GUNRET FOODS (PVT) LTD

PROJECT

HOUSE PEARSE

PROPOSED ADDITIONS AND ALTERATIONS TO EXISTING HOUSE
ERF 608 WATERFALL COUNTRY AND EQUESTRIAN ESTATE

DRAWING TITLE

EXISTING GROUND FLOOR PLAN

SCALE	DATE	DRAWN	CHECKED
1: 100	OCT 14	PD	

PRINT

DRAWING NO.
2783 / 2

REVISION

MARTIN ENGELBRECHT
ARCHITECTS
101A BRAM FISCHER DRIVE
FERNDALE 2194
P.O. BOX 82 RANDBURG 2125
TEL: 789-1157/8
FAX: 787-8833
E-MAIL: info@mea.co.za

MEA